


Revised Layout of Extension of Satkhira 132/33 kV SS

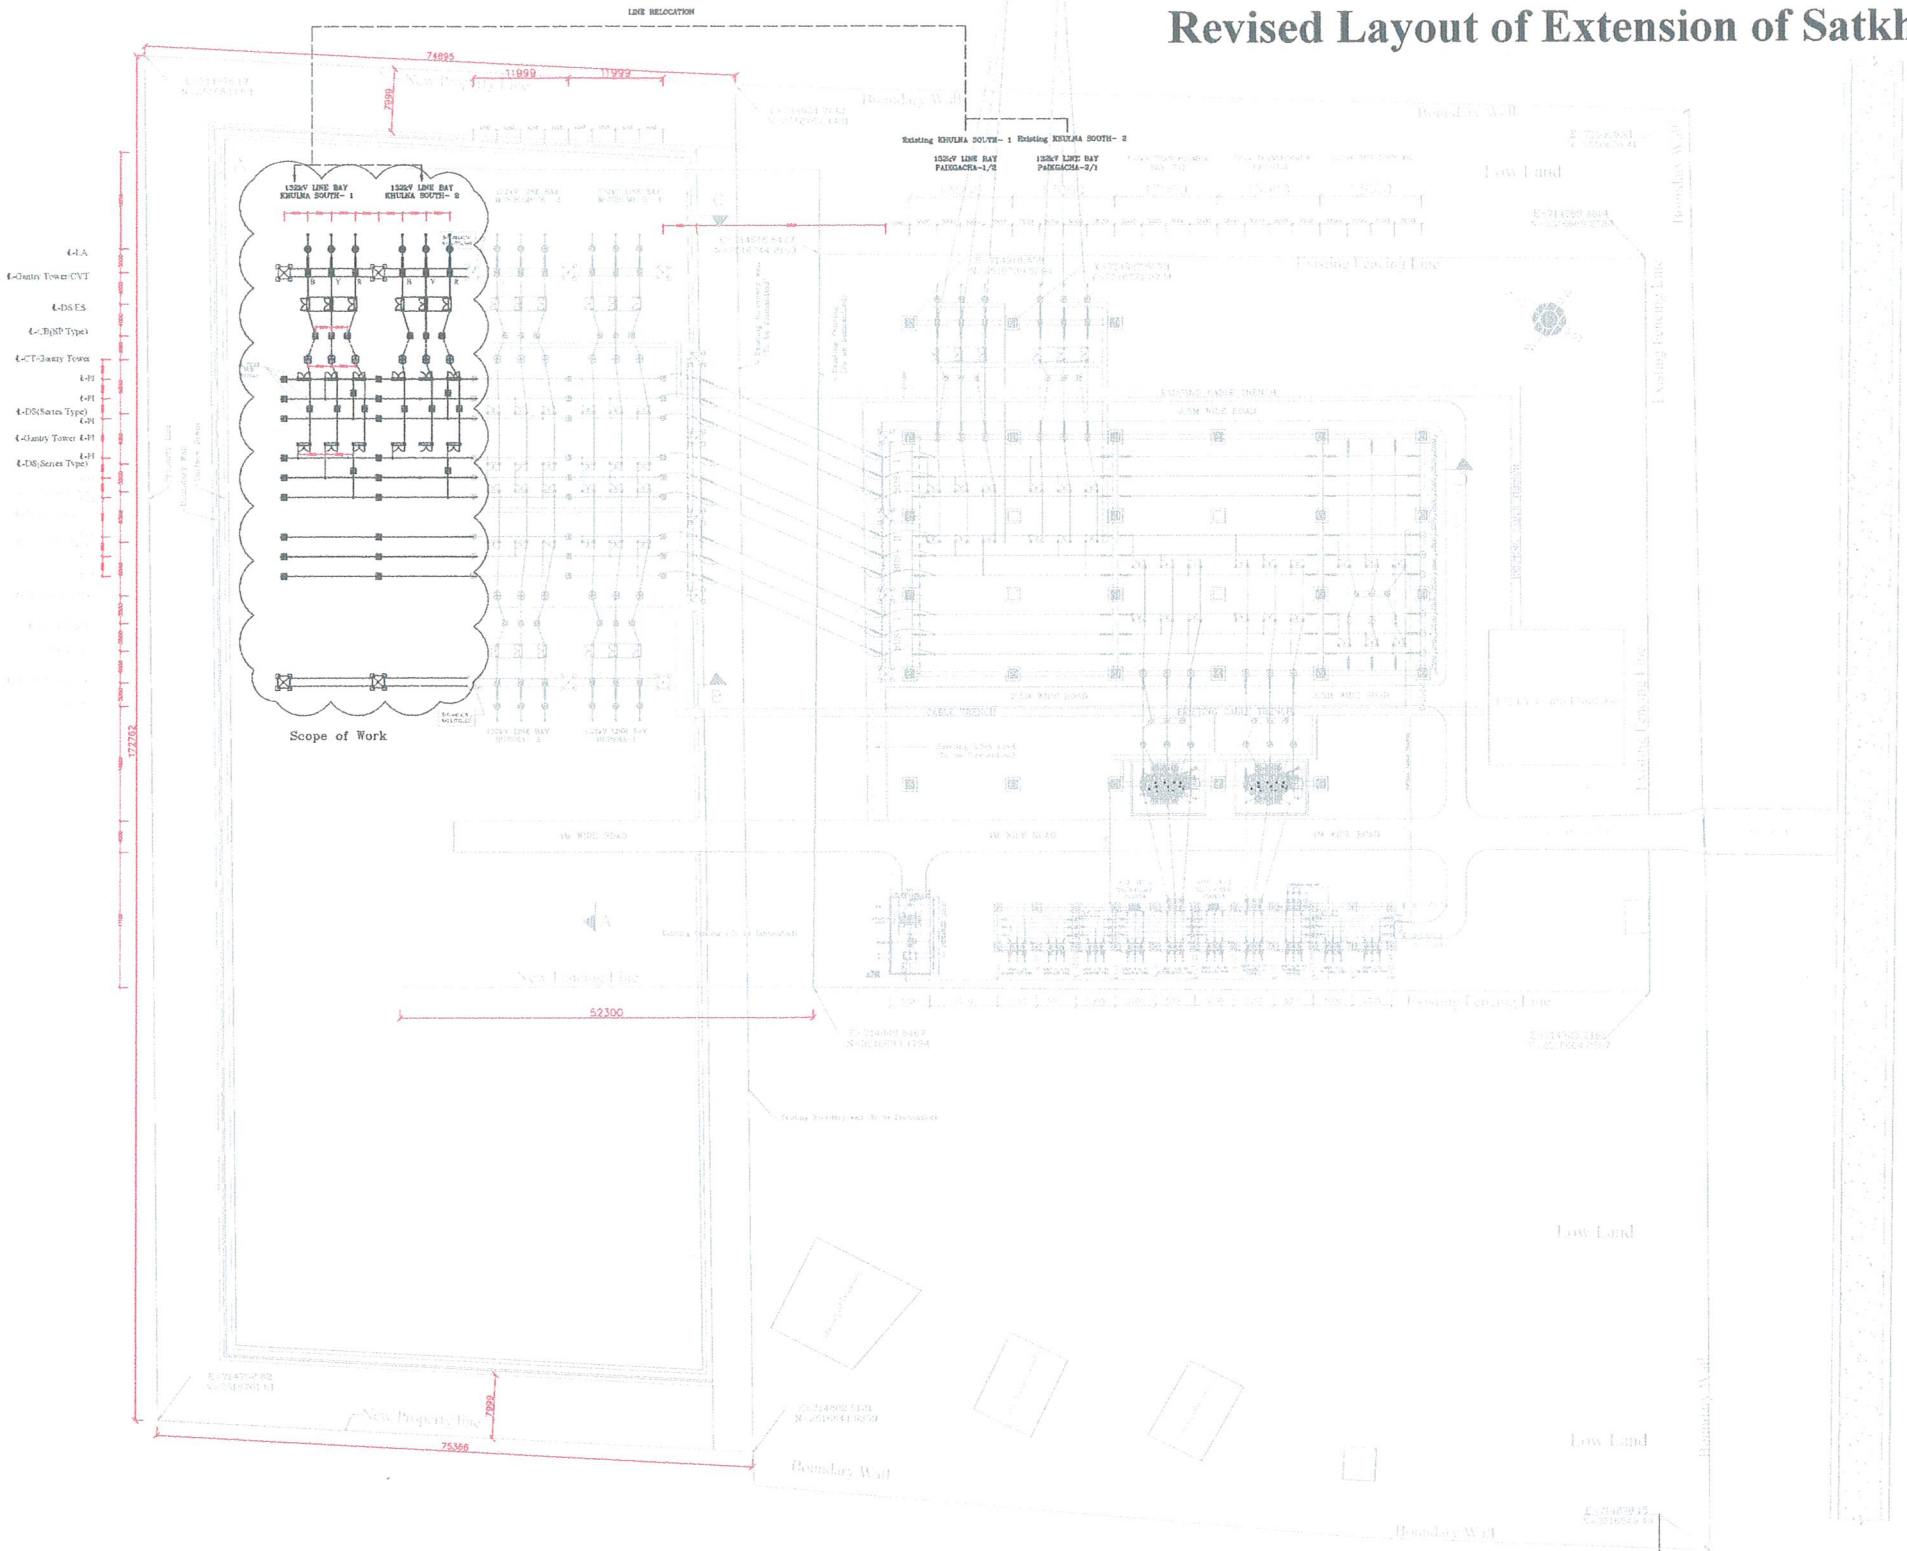

Sigaa Selim

[Signature]

[Signature]

FOR TENDER PURPOSE ONLY.						
OWNER:- POWER GRID BANGLADESH PLC						
PROJECT: Design, Supply, Installation, Testing & Commissioning of 132/33 kV AIS Substation at Paikgacha and 132/33 kV AIS Substation at Mathbaria including associated 132kV bay extension at Satkhira 132/33kV grid substation & at Bhandaria 132/33kV grid substation on turnkey basis (Package-3)						
SUBSTATION EXISTING SATHKHIRA 132/33kV AIS SUBSTATION						
TITLE: GENERAL ARRANGEMENT & ELECTRICAL LAYOUT PLAN						
DATE	PRPD	CHKD	SCALE	DRG.NO.	PG/ADB/LAY_all, Sheet 3 of 4	REV
MAR,2021						0