
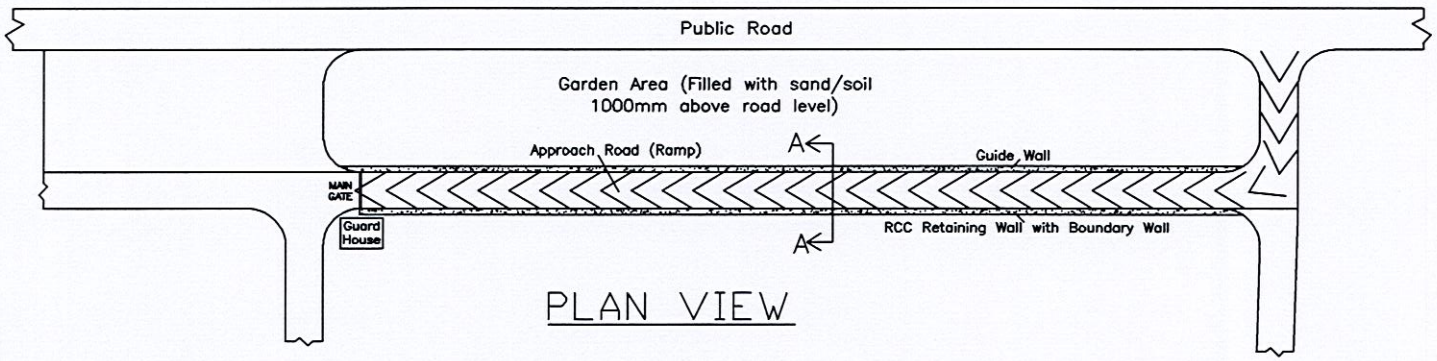


PLAN VIEW

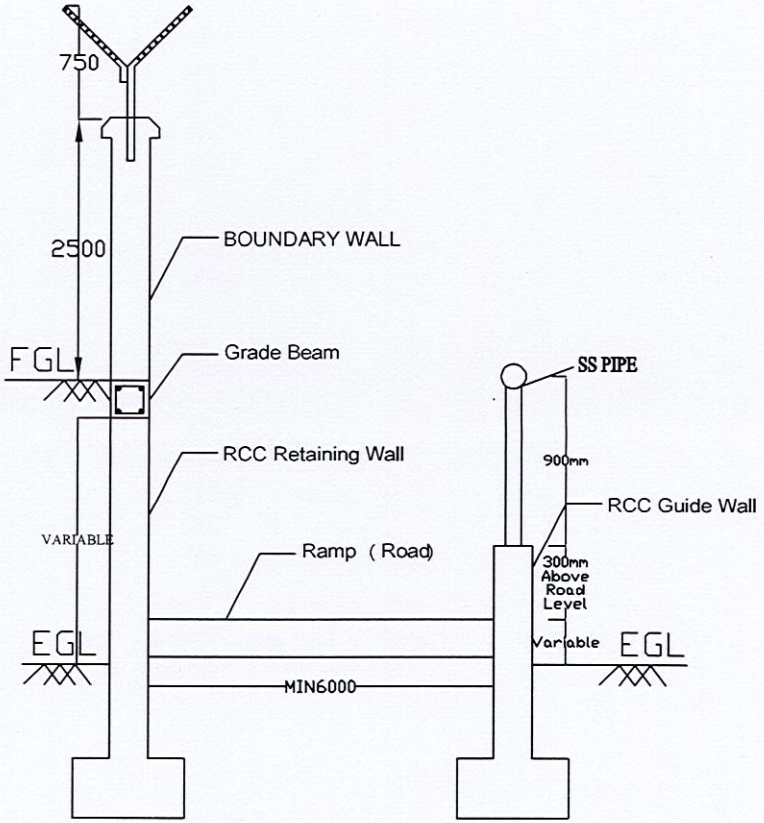

SECTION: A-A

Tender Drawing

Power Grid Bangladesh PLC.	
Project: Design, Supply, Installation, Testing & Commissioning of 400/230/132kV AIS Substation at Pekua and associated single/double circuit 400kV/230kV/132kV LILO Lines on turnkey basis (Package-1)	
Drawing Title	Approach Road and Guide Wall
Drawing No.	31A.PGB/ADB/AR
Drawn:	Checked: Approved: