


Annexure-2

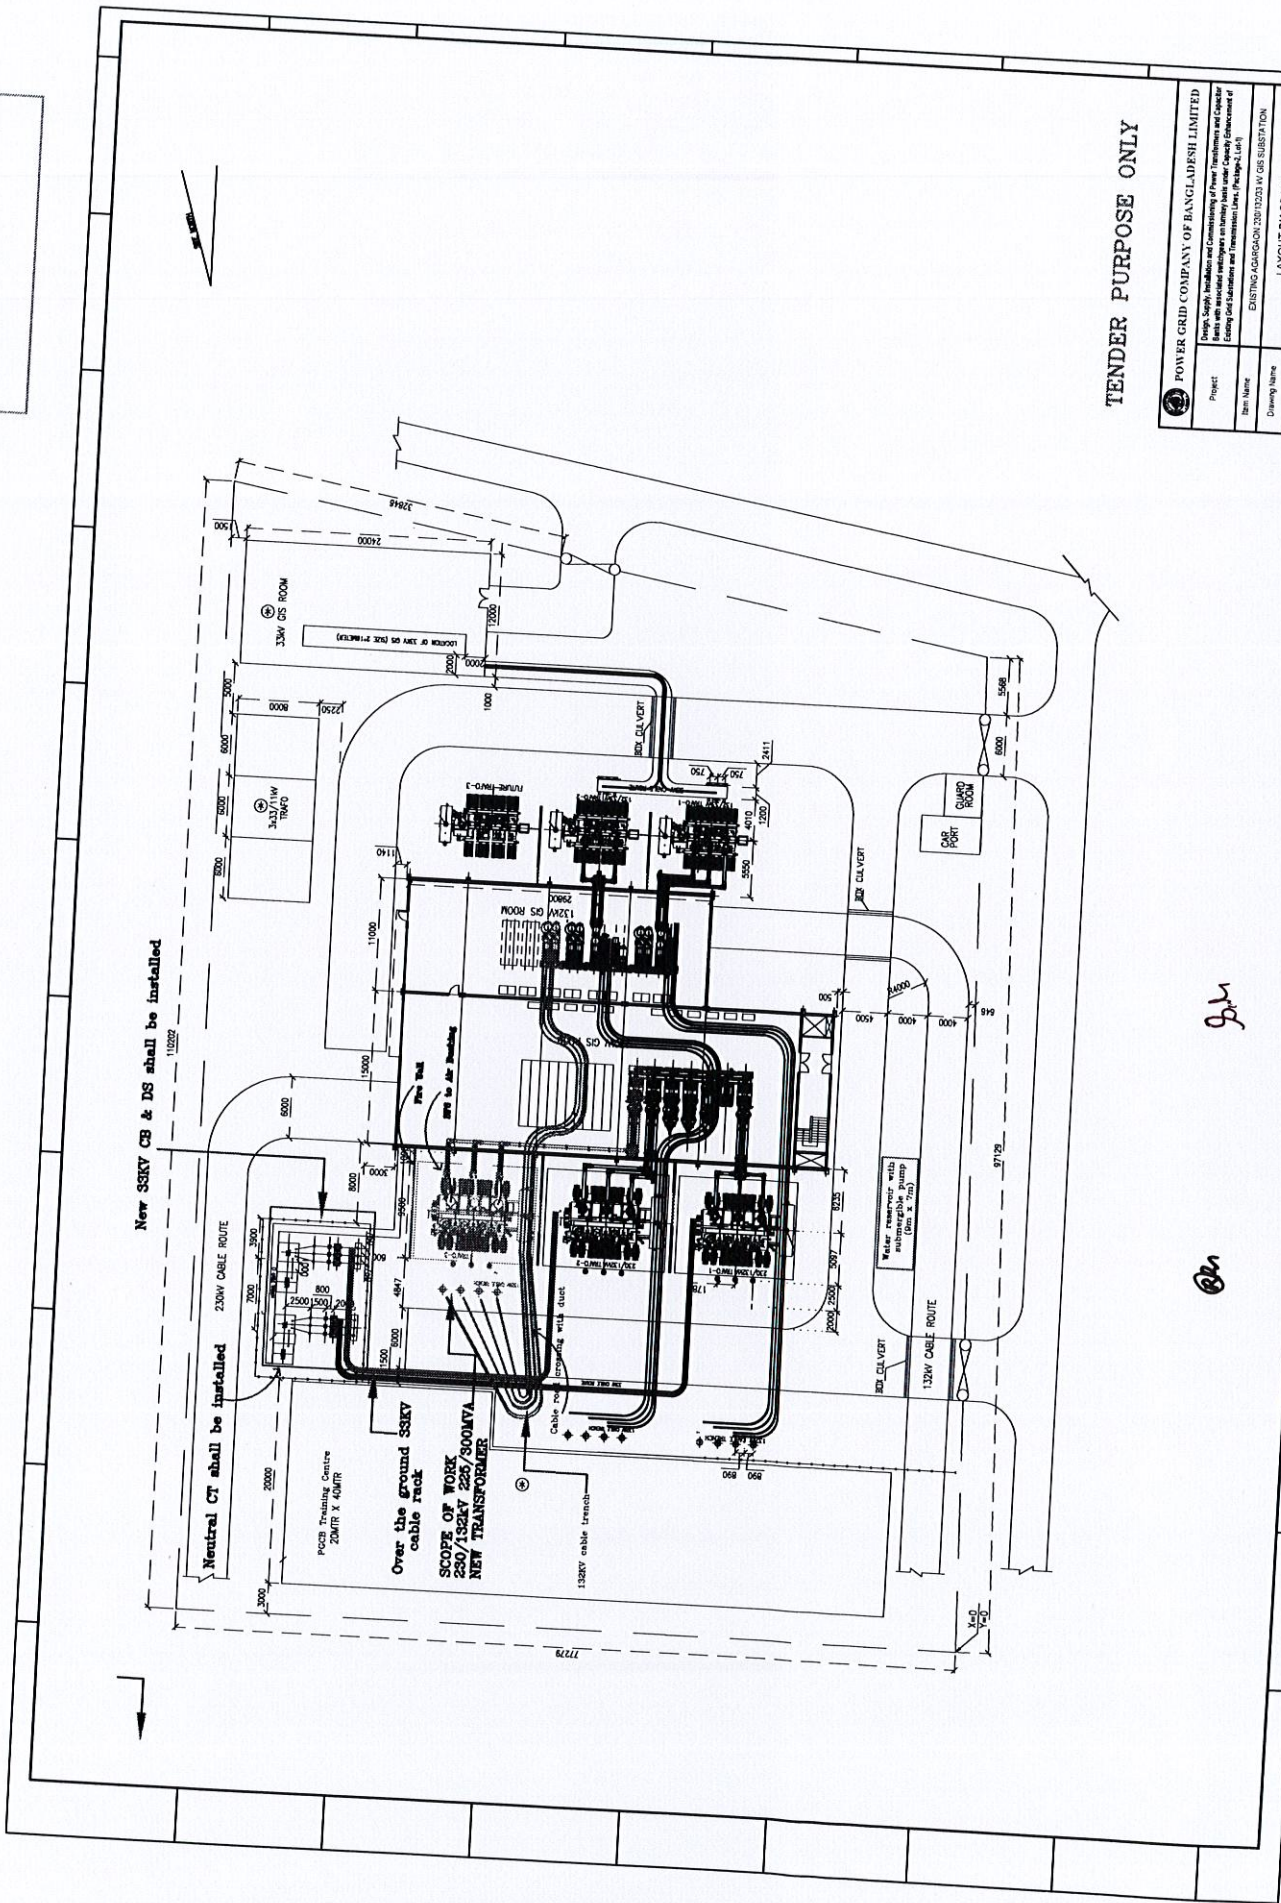

TENDER PURPOSE ONLY

	POWER GRID COMPANY OF BANGLADESH LIMITED						
	LAYOUT DIAGRAM						
	Drawing Name	Checked	Reviewed	Approved	Sig.	Date	
	Designed						
