


Proposed Optical Communication Scheme for Pekua 400/230/132 KV SS

Matarbari 400/230 KV SS

Pekua 400/230/132 KV SS

Bashkhal PP 400 KV SS

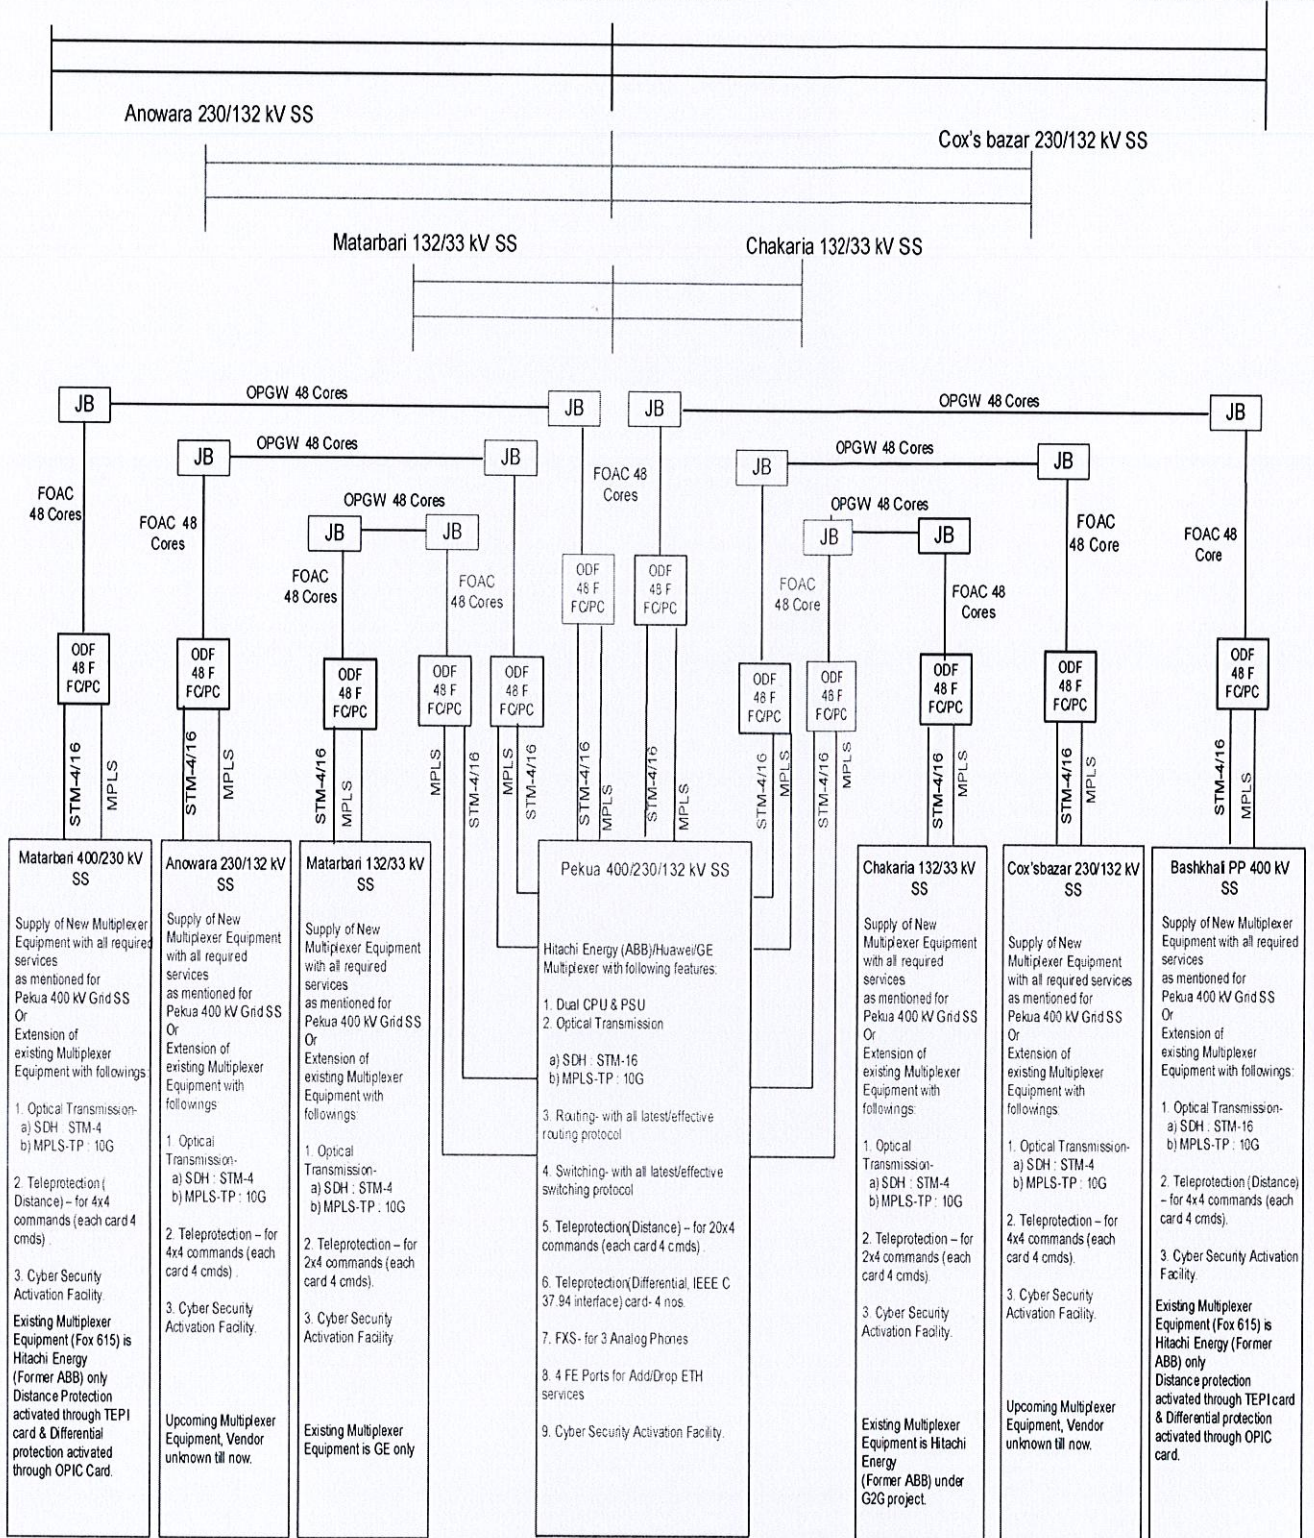

N. B.:

1. All RED are scope of this project.

2. OPGW of LILO portion/portions (not shown in drawing) is/are also scope of this project.

3. If different multiplexer equipment rather than existing is proposed in the remote stations having power consumption more than 10 amps then additional 48 volt battery chargers & battery sets shall be provided within the project scope.

This Drawing is Preliminary & is for Bidding Purpose Only.