


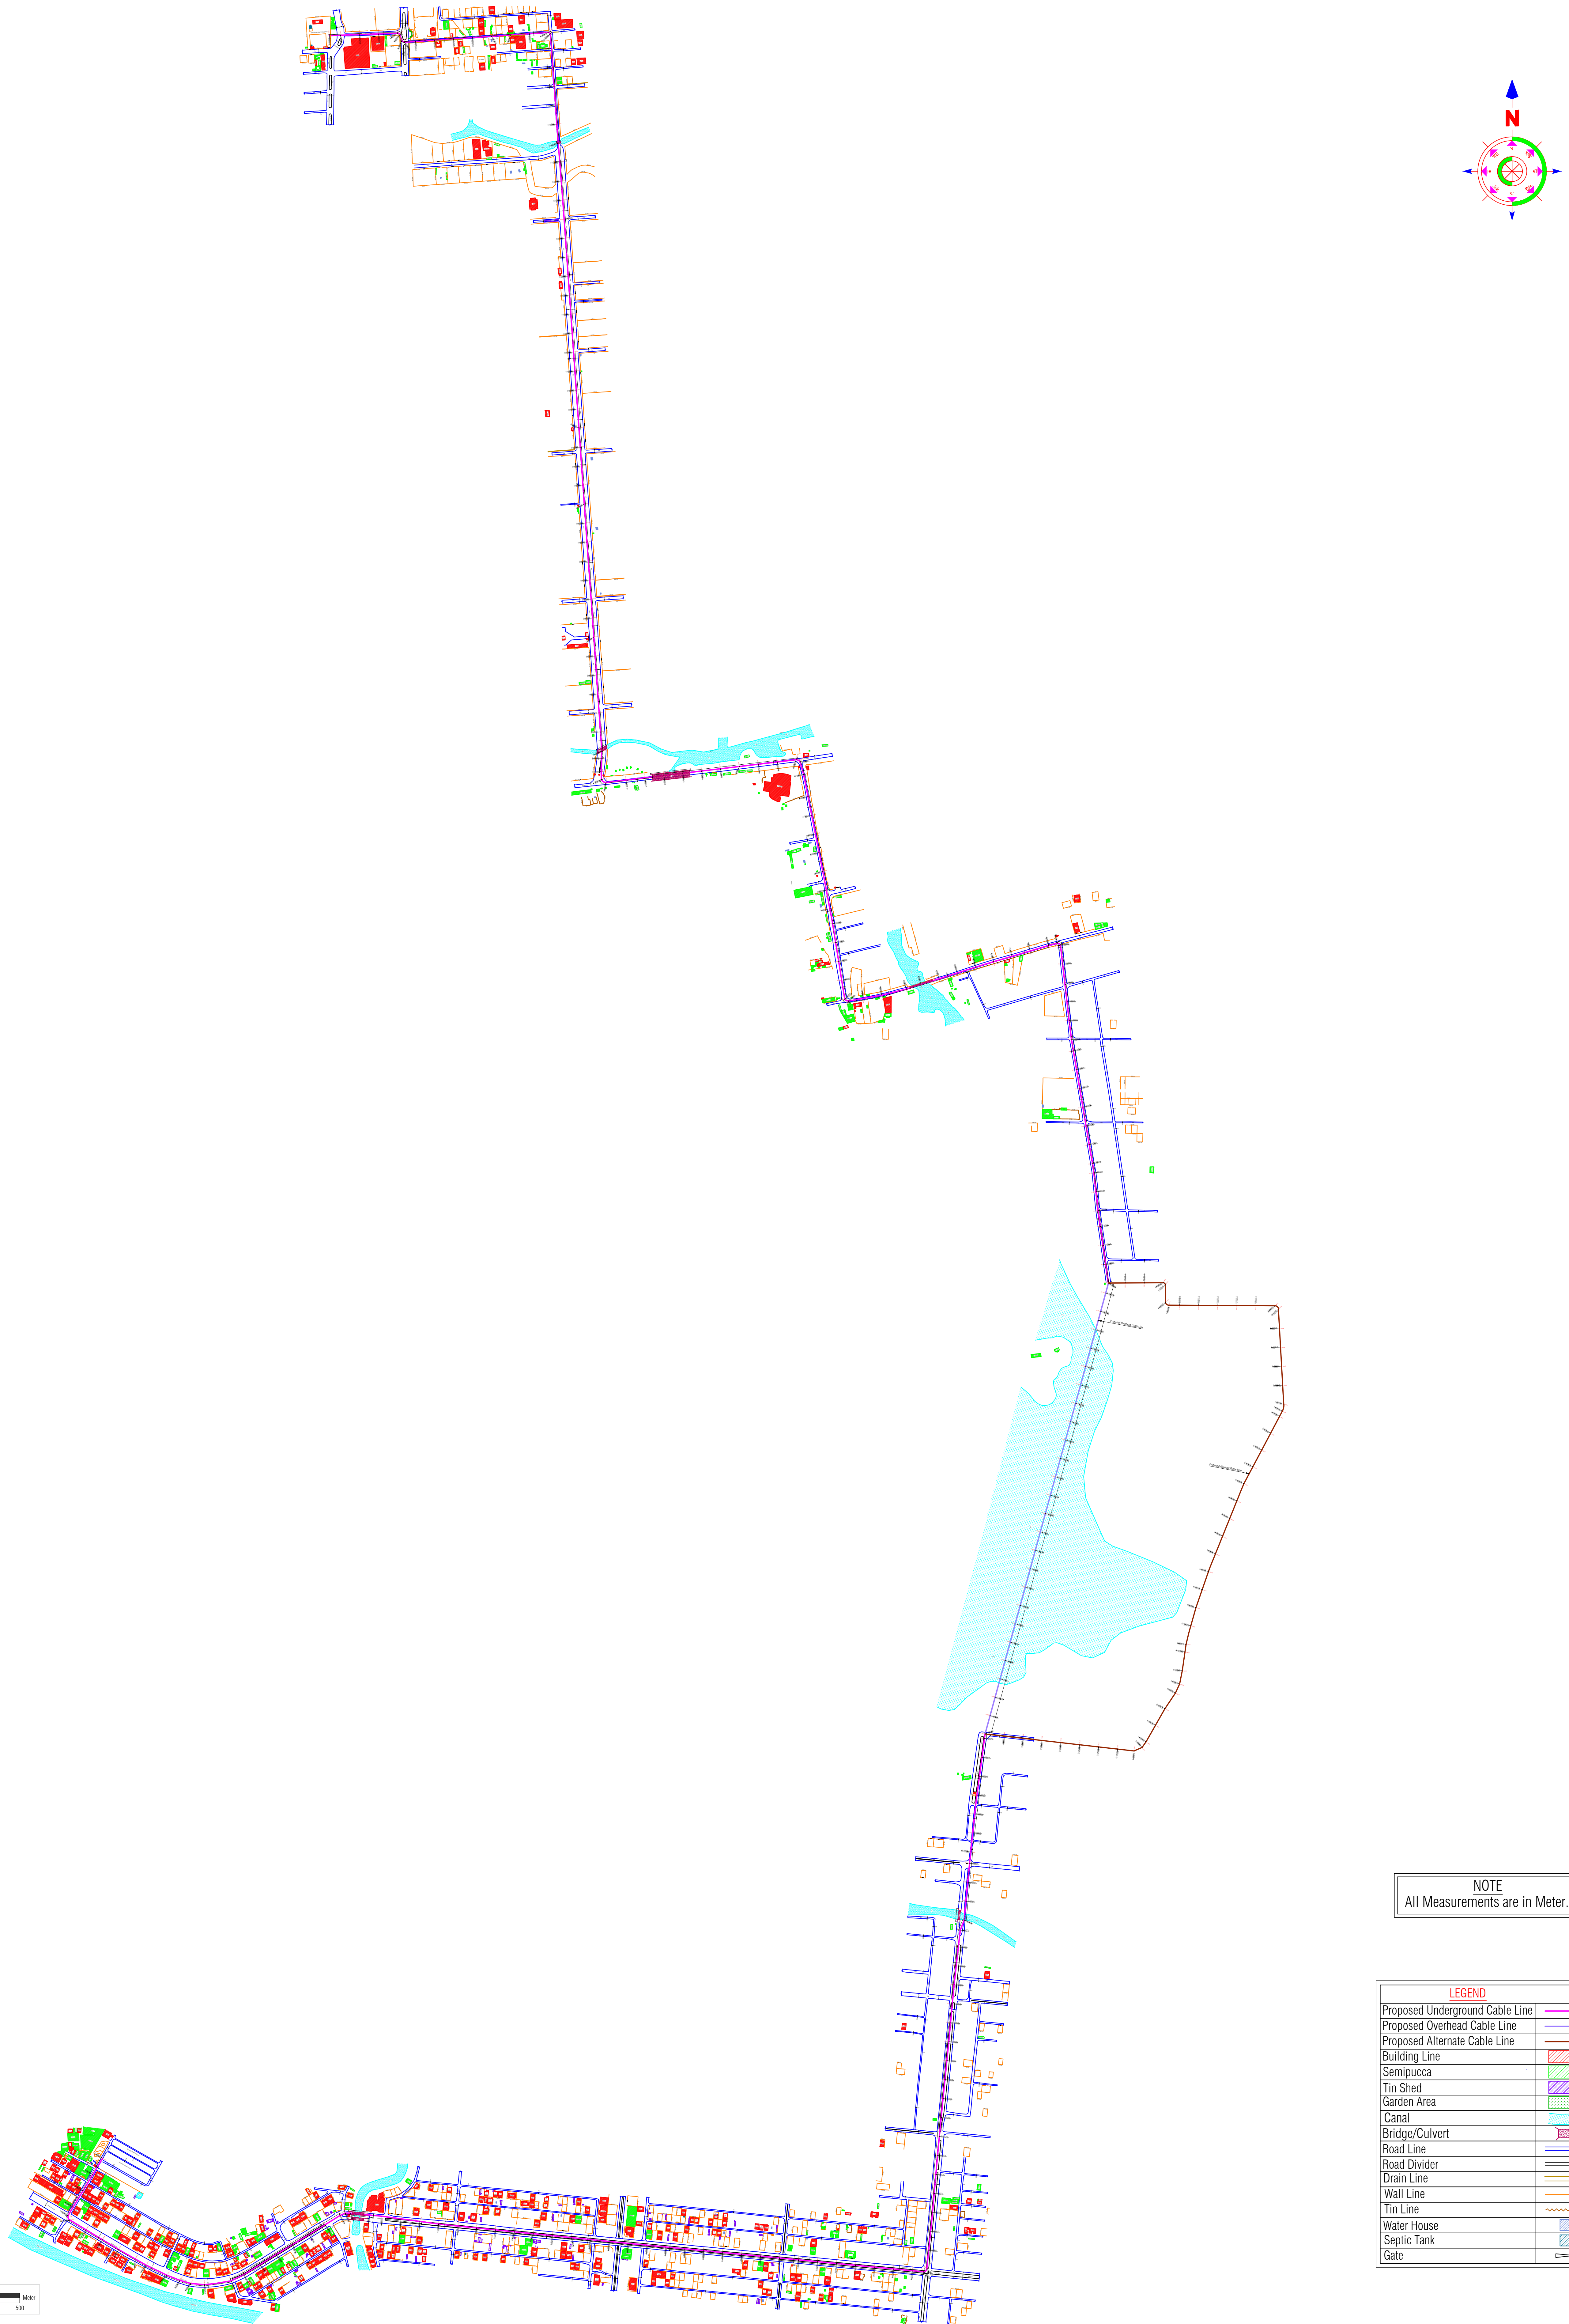

NOTE
All Measurements are in Meter.

LEGEND	
Proposed Underground Cable Line	
Proposed Overhead Cable Line	
Proposed Alternate Cable Line	
Building Line	
Semipucca	
Tin Shed	
Garden Area	
Canal	
Bridge/Culvert	
Road Line	
Road Divider	
Drain Line	
Wall Line	
Tin Line	
Water House	
Septic Tank	
Gate	

Project Information	Client Name	Consultant Name	Resource Personnel for this Project				
Title: "Proposed Rampura - Bashundhara 132KV Double Circuit Underground Cable line of Power Grid Company of Bangladesh Ltd. Under Dhaka & Western Zone Transmission Grid Expansion Project" Project Name: Dhaka and Western Zone Transmission Grid Expansion Project Date of Survey: 03 to 08 April 2021 Date of Submission: 18 April 2021 Calculated Length: 10.42 Kilometer	 Dhaka and Western Zone Transmission Grid Expansion Project. Power Grid Company of Bangladesh Ltd. (PGCB)	 House: 408/7 (Ground Floor), Lane: 07 DOHS Baridhara, Dhaka 1206 Phone: +88 02 841 3873 Mobile: +880 1755 608365 Email: grihayan@grihayanbd.com Web: www.grihayanbd.com	Team Leader Engr. Pulak Kanti Barua, FIEB Fellow No -11918				
			Field Engineer Mr. Royel Barua	CAD Engineer Sultan Ahmed Tamanna Razia Sultana	CAD Designer Md. Ali Ashraf	GIS & RS Analyst Istiak Hasnat	Project Engineer Eng. Shantanu Barua