

Client ID:DHK-3820	Details & Dimension Map of "Proposed Rampura - Bashundhara 132KV Double Circuit Underground Cable line of Power Grid Company of Bangladesh Ltd. Under Dhaka & Western Zone Transmission Grid Expansion Project".	Printing Scale 1 : 2400

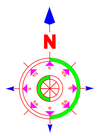


Sheet- 01
Chainage=0+00 to 3+646.44

NOTE
All Measurements are in Meter.

LEGEND	
Proposed Underground Cable Line	
Proposed Overhead Cable Line	
Building Line	
Semipucca	
Tin Shed	
Garden Area	
Canal	
Bridge/Culvert	
Road Line	
Road Divider	
Drain Line	
Wall Line	
Tin Line	
Electric Cable Line	
Electric Tower	
Water House	
Septic Tank	
Gate	
Electric Post	

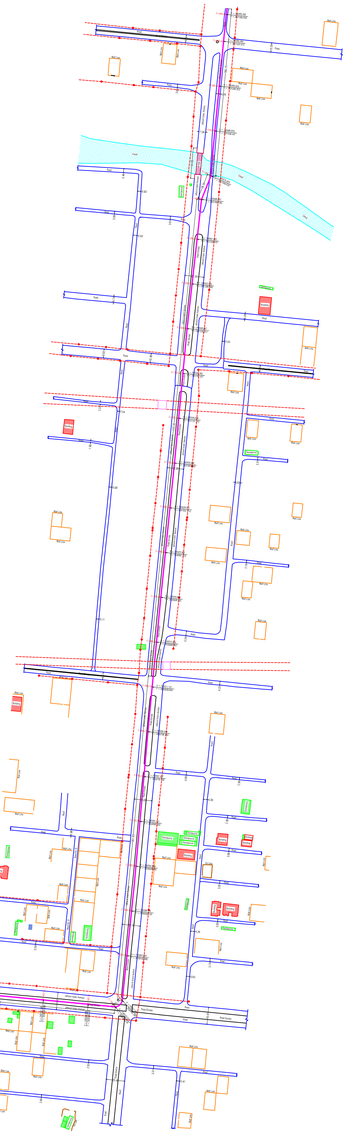

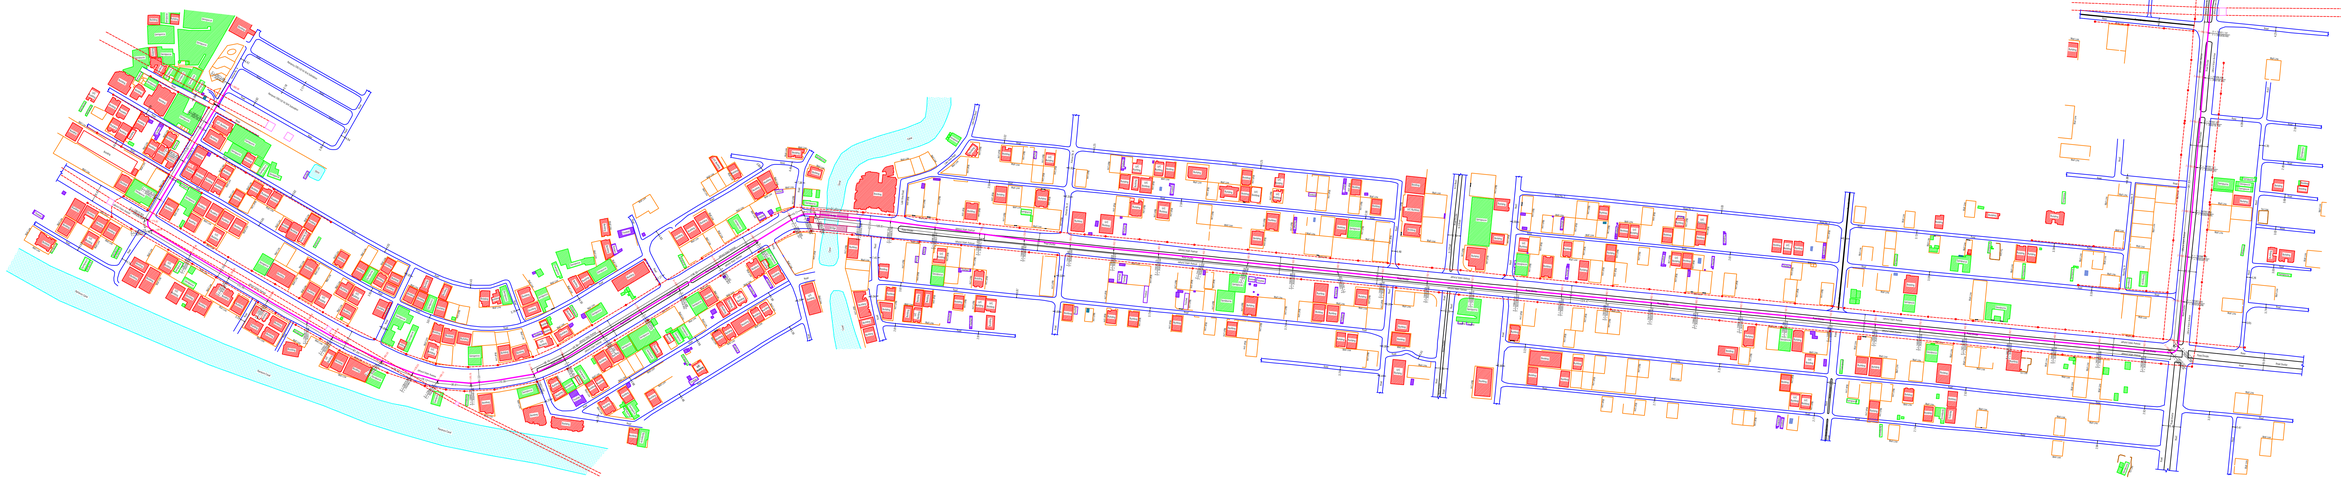



Project Information

Title: "Proposed Rampura - Bashundhara 132KV Double Circuit Underground Cable Line of Power Grid Company of Bangladesh Ltd.Under Dhaka & Western Zone Transmission Grid Expansion Project"

Project Name: Dhaka and Western Zone Transmission Grid Expansion Project

Date of Survey: 03 to 08 April 2021

Date of Submission: 18 April 2021

Calculated Length: 10.42 Kilometer

Client Name

At Dhaka and Western Zone
Transmission Grid Expansion Project.

Power Grid Company of
Bangladesh Ltd. (PGCB)

Consultant Name

GSL
One percent error hundred percent loss
GRIHAYAN LTD, Bangladesh
(In associated with KANBE Pte Ltd. JAPAN)

House: 408/7 (Ground Floor), Lane: 07
DOHS Baridhara, Dhaka 1206
Phone: +88 02 841 3873
Mobile: +8801711306486
Email: grihayan@grihayanbd.com
Web: www.grihayanbd.com

Consultant Resource Personnel for this Project

Team Leader

Engr. Pulak Kanti Barua, FIEB
Fellow No -11918

Field Engineer	CAD Engineer	CAD Designer	GIS & RS Analyst	Project Engineer
Mr. Royal Barua	Sultan Ahmed Tamanna Razia Sultana	Md. Ali Ashraf	Istiak Hasnat	Eng. Shantanu Barua

We Dream Your Dream
KANBE Pte Ltd, Japan

GSL
One percent error hundred percent loss
GRIHAYAN LTD, Bangladesh
(In associated with KANBE Pte Ltd. JAPAN)

Hotline: +8801711306486

This is a Production of:
DLSU & UPGIS Unit, GRIHAYAN LTD.

© This is a licensed copy for use by our client and should not be duplicated or altered without authorization.
The digital copy is provided for development works of our client.