


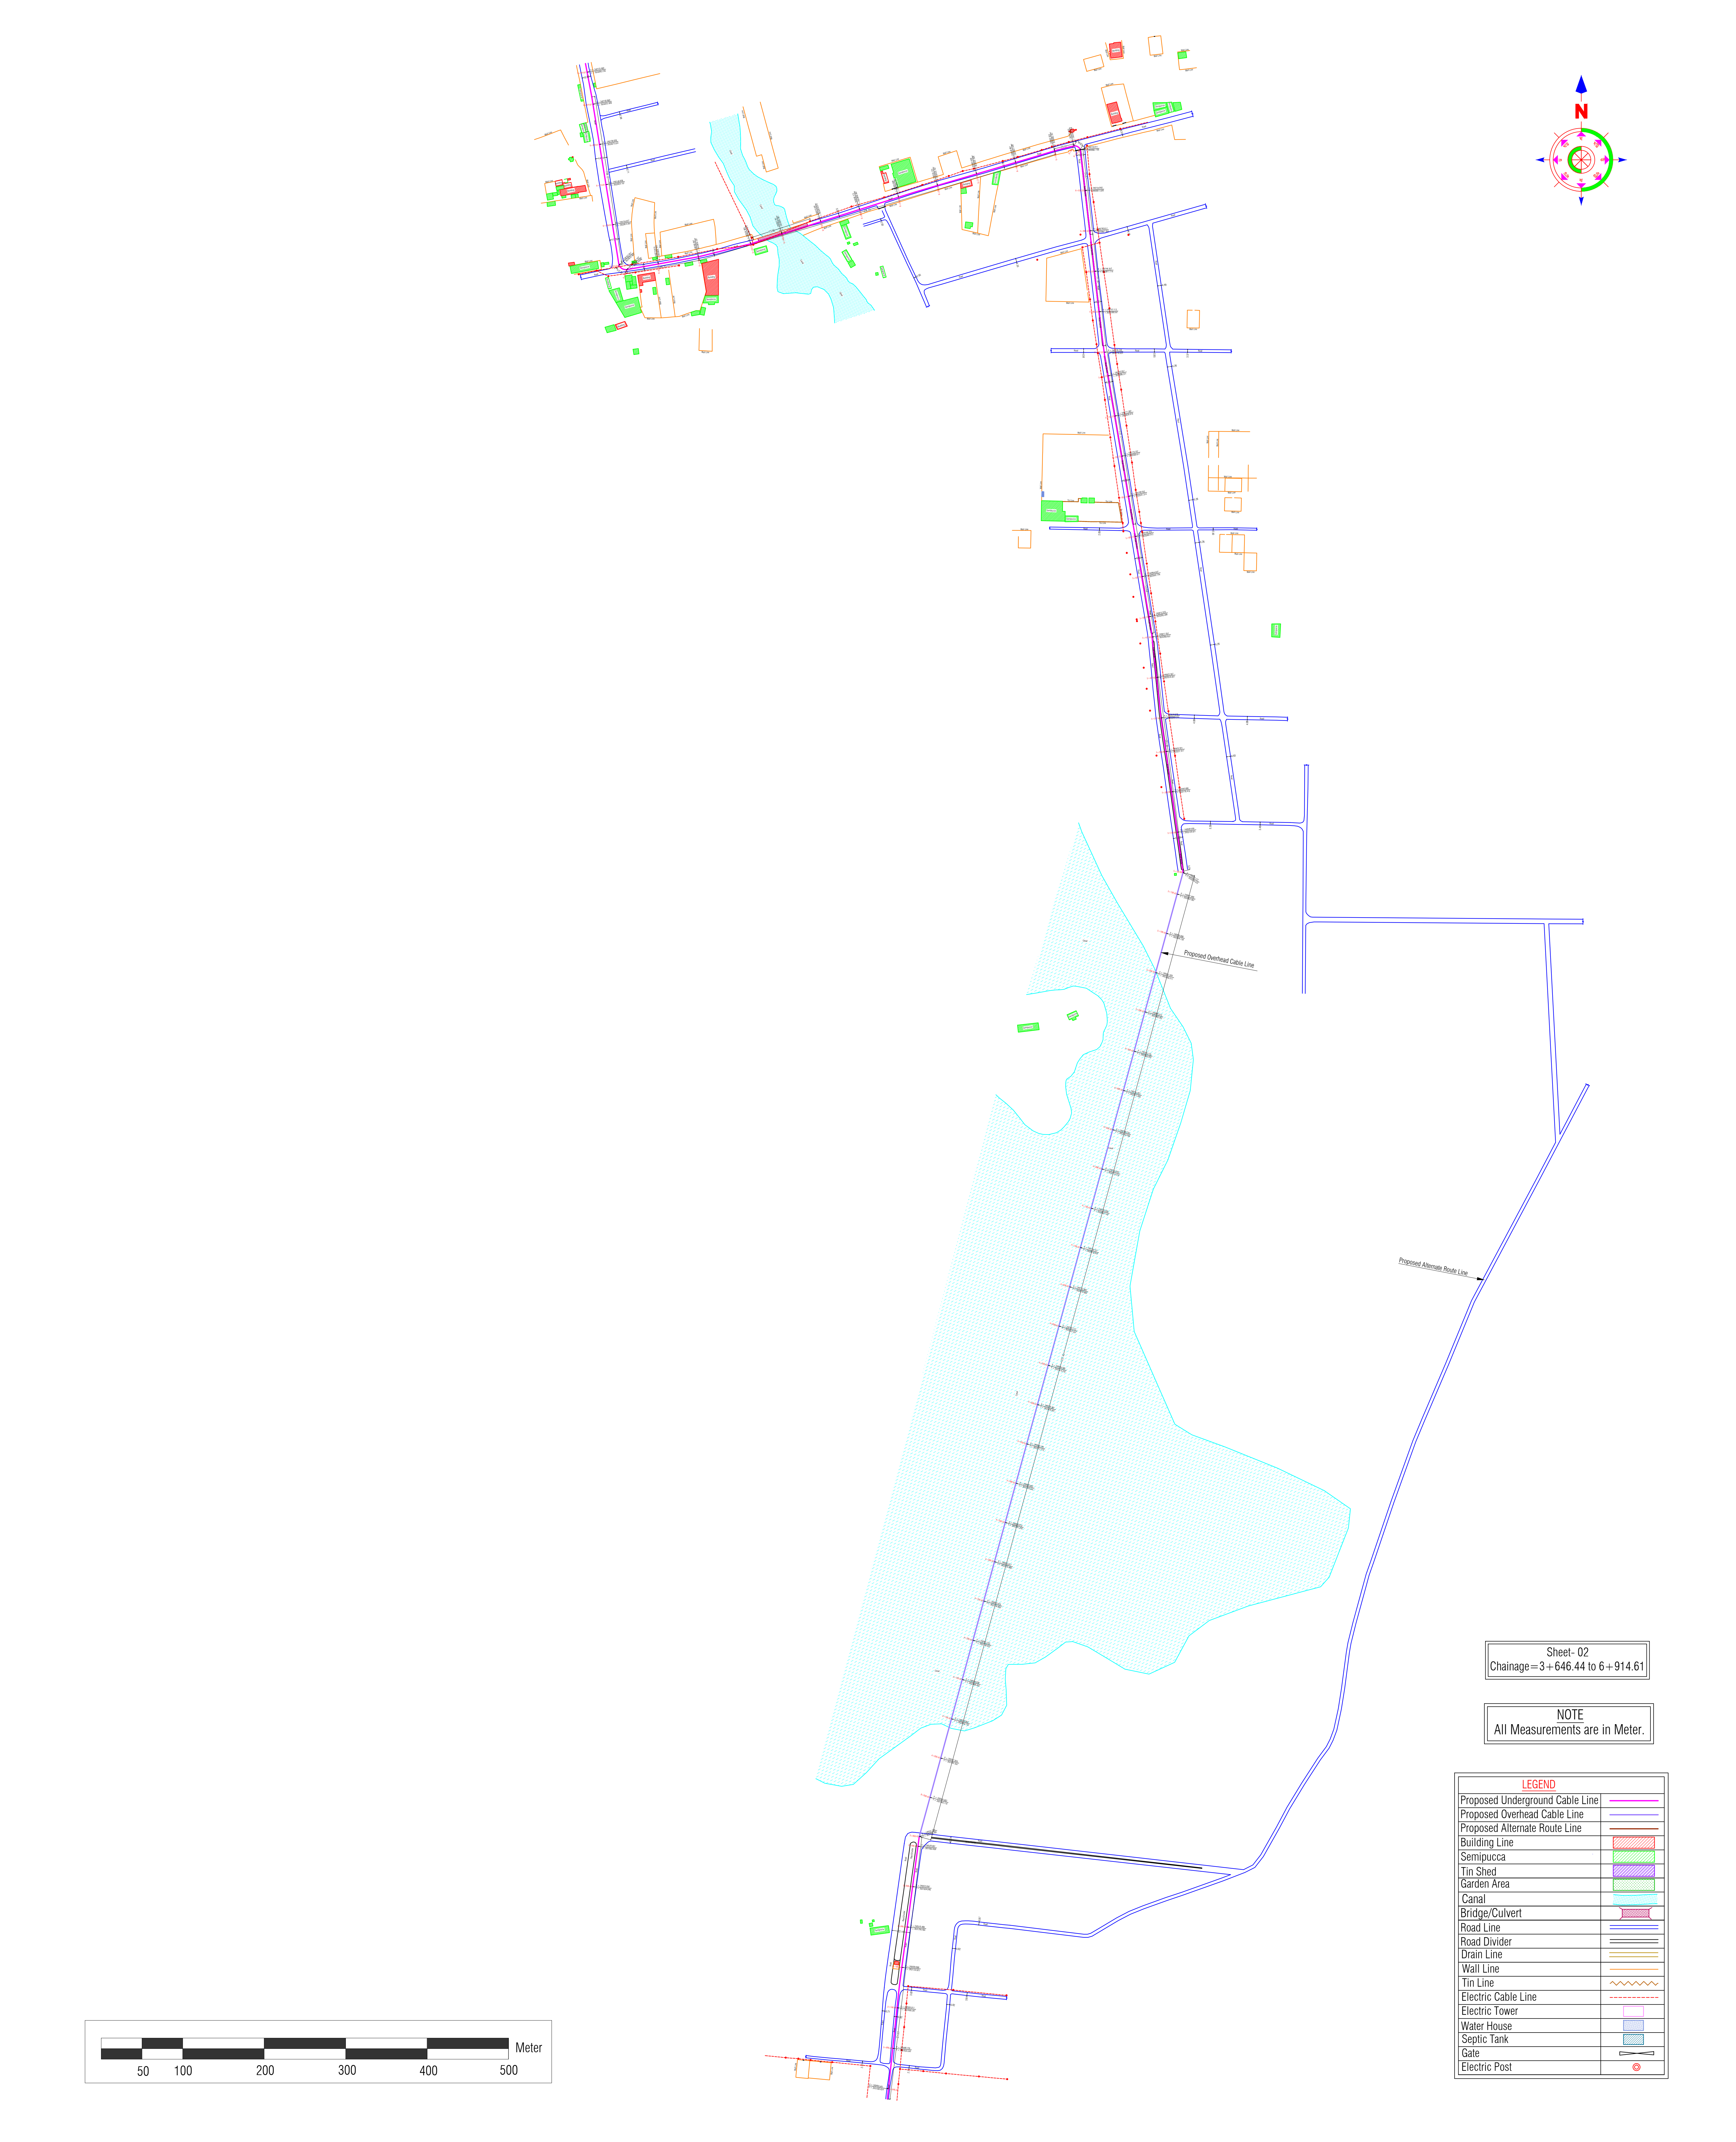

Sheet- 02
Chainage = 3+646.44 to 6+914.61

NOTE
All Measurements are in Meter.

LEGEND	
Proposed Underground Cable Line	
Proposed Overhead Cable Line	
Proposed Alternate Route Line	
Building Line	
Semipucca	
Tin Shed	
Garden Area	
Canal	
Bridge/Culvert	
Road Line	
Road Divider	
Drain Line	
Wall Line	
Tin Line	
Electric Cable Line	
Electric Tower	
Water House	
Septic Tank	
Gate	
Electric Post	

Project Information	Client Name	Consultant Name	Resource Personnel for this Project				
Title: "Proposed Rampura - Bashundhara 132KV Double Circuit Underground Cable line of Power Grid Company of Bangladesh Ltd. Under Dhaka & Western Zone Transmission Grid Expansion Project" Project Name: Dhaka and Western Zone Transmission Grid Expansion Project Date of Survey: 03 to 08 April 2021 Date of Submission: 18 April 2021 Calculated Length: 10.42 Kilometer	 Dhaka and Western Zone Transmission Grid Expansion Project. Power Grid Company of Bangladesh Ltd. (PGCB)	 One percent error/hundred percent loss GRIHAYAN LTD, Bangladesh (In associated with KANBE Pte Ltd, JAPAN) House: 408/7 (Ground Floor), Lane: 07 DOHS Baridhara, Dhaka 1206 Phone: +88 02 841 3873 Mobile: +880 1755 608365 Email: grihayan@grihayanbd.com Web: www.grihayanbd.com	Team Leader Engr. Pulak Kanti Barua, FIEB Fellow No -11918				
			Field Engineer Mr. Royel Barua	CAD Engineer Sultan Ahmed Tamanna Razia Sultana	CAD Designer Md. Ali Ashraf	GIS & RS Analyst Istiak Hasnat	Project Engineer Eng. Shantanu Barua