


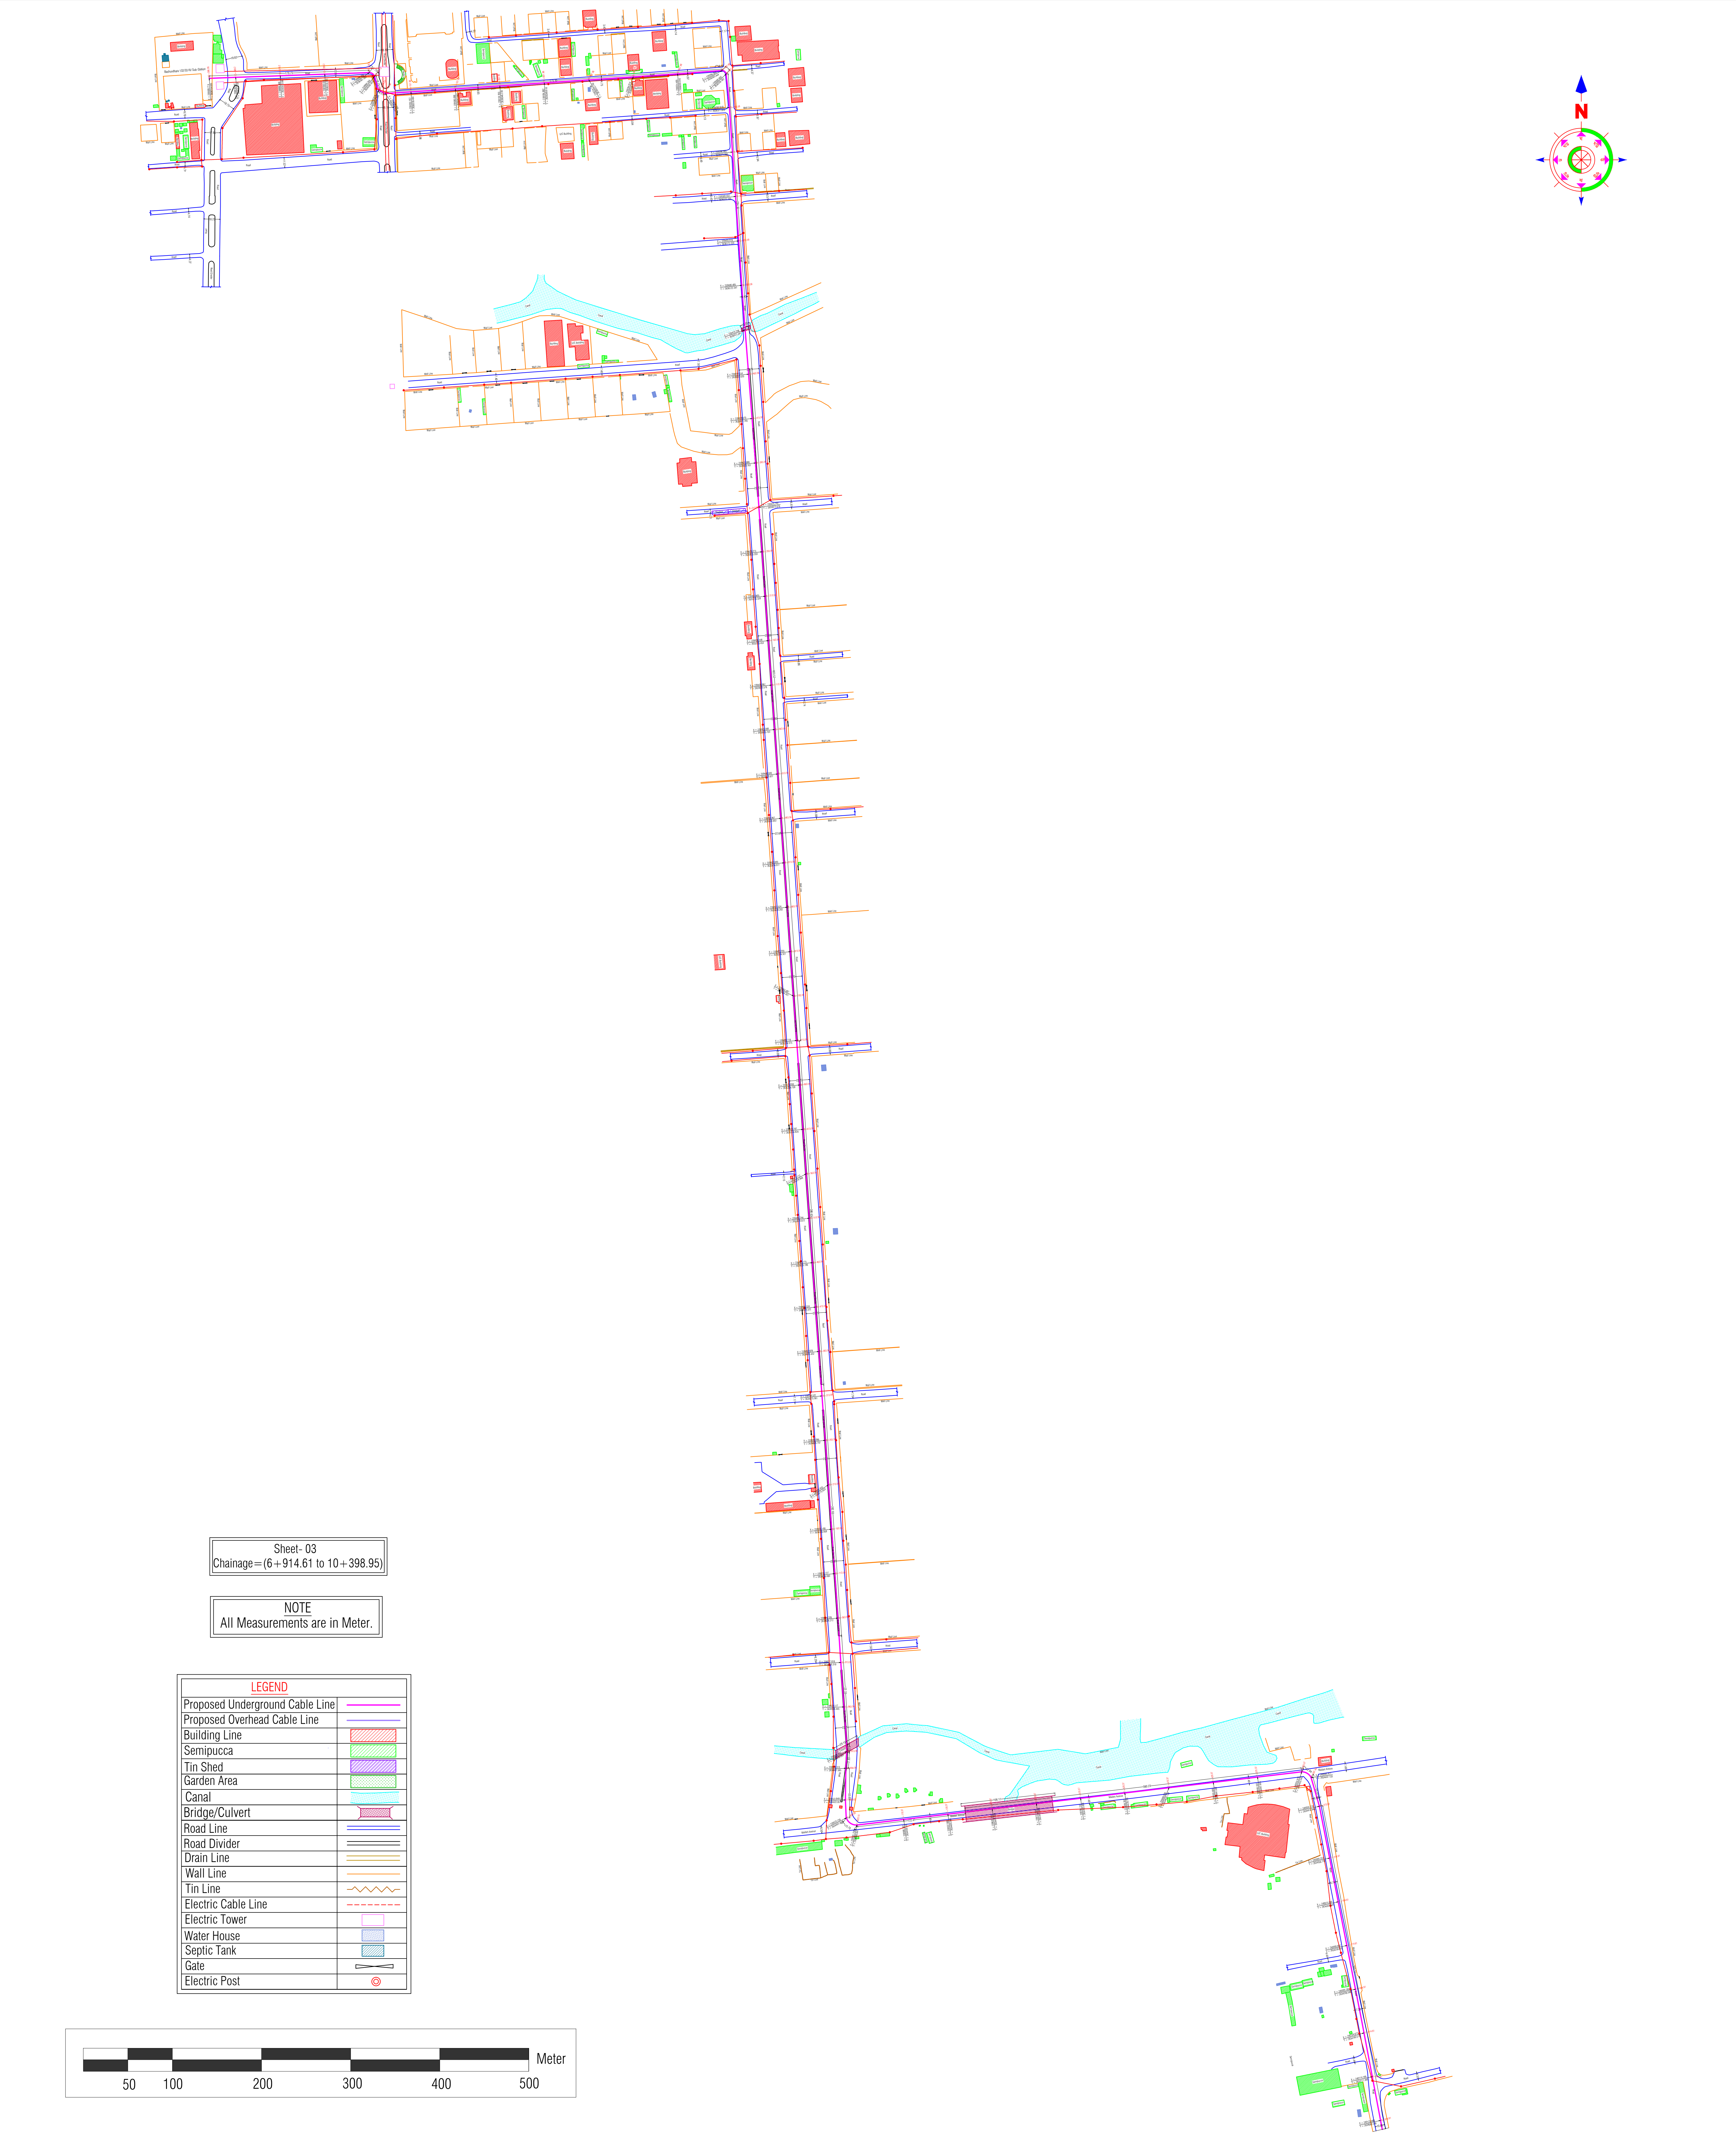

Project Information	Client Name	Consultant Name	Resource Personnel for this Project				
Title: "Proposed Rampura - Bashundhara 132KV Double Circuit Underground Cable Line of Power Grid Company of Bangladesh Ltd. Under Dhaka & Western Zone Transmission Grid Expansion Project" Project Name: Dhaka and Western Zone Transmission Grid Expansion Project Date of Survey: 03 to 08 April 2021 Date of Submission: 18 April 2021 Calculated Length: 10.42 Kilometer	 Dhaka and Western Zone Transmission Grid Expansion Project. Power Grid Company of Bangladesh Ltd. (PGCB)	 One percent error hundred percent loss GRIHAYAN LTD, Bangladesh (In associated with KANBE Pte Ltd. JAPAN) House: 408/7 (Ground Floor), Lane: 07 DOHS Baridhara, Dhaka 1206 Phone: +88 02 841 3873 Mobile: +880 1755 608365 Email: grihayan@grihayanbd.com Web: www.grihayanbd.com	Team Leader				
			Engr. Pulak Kanti Barua, FIEB Fellow No -11918				
			Field Engineer	CAD Engineer	CAD Designer	GIS & RS Analyst	Project Engineer
			Mr. Royel Barua	Sultan Ahmed Tamanna	Md. Ali Ashraf	Istiak Hasnat	Eng. Shantanu Barua